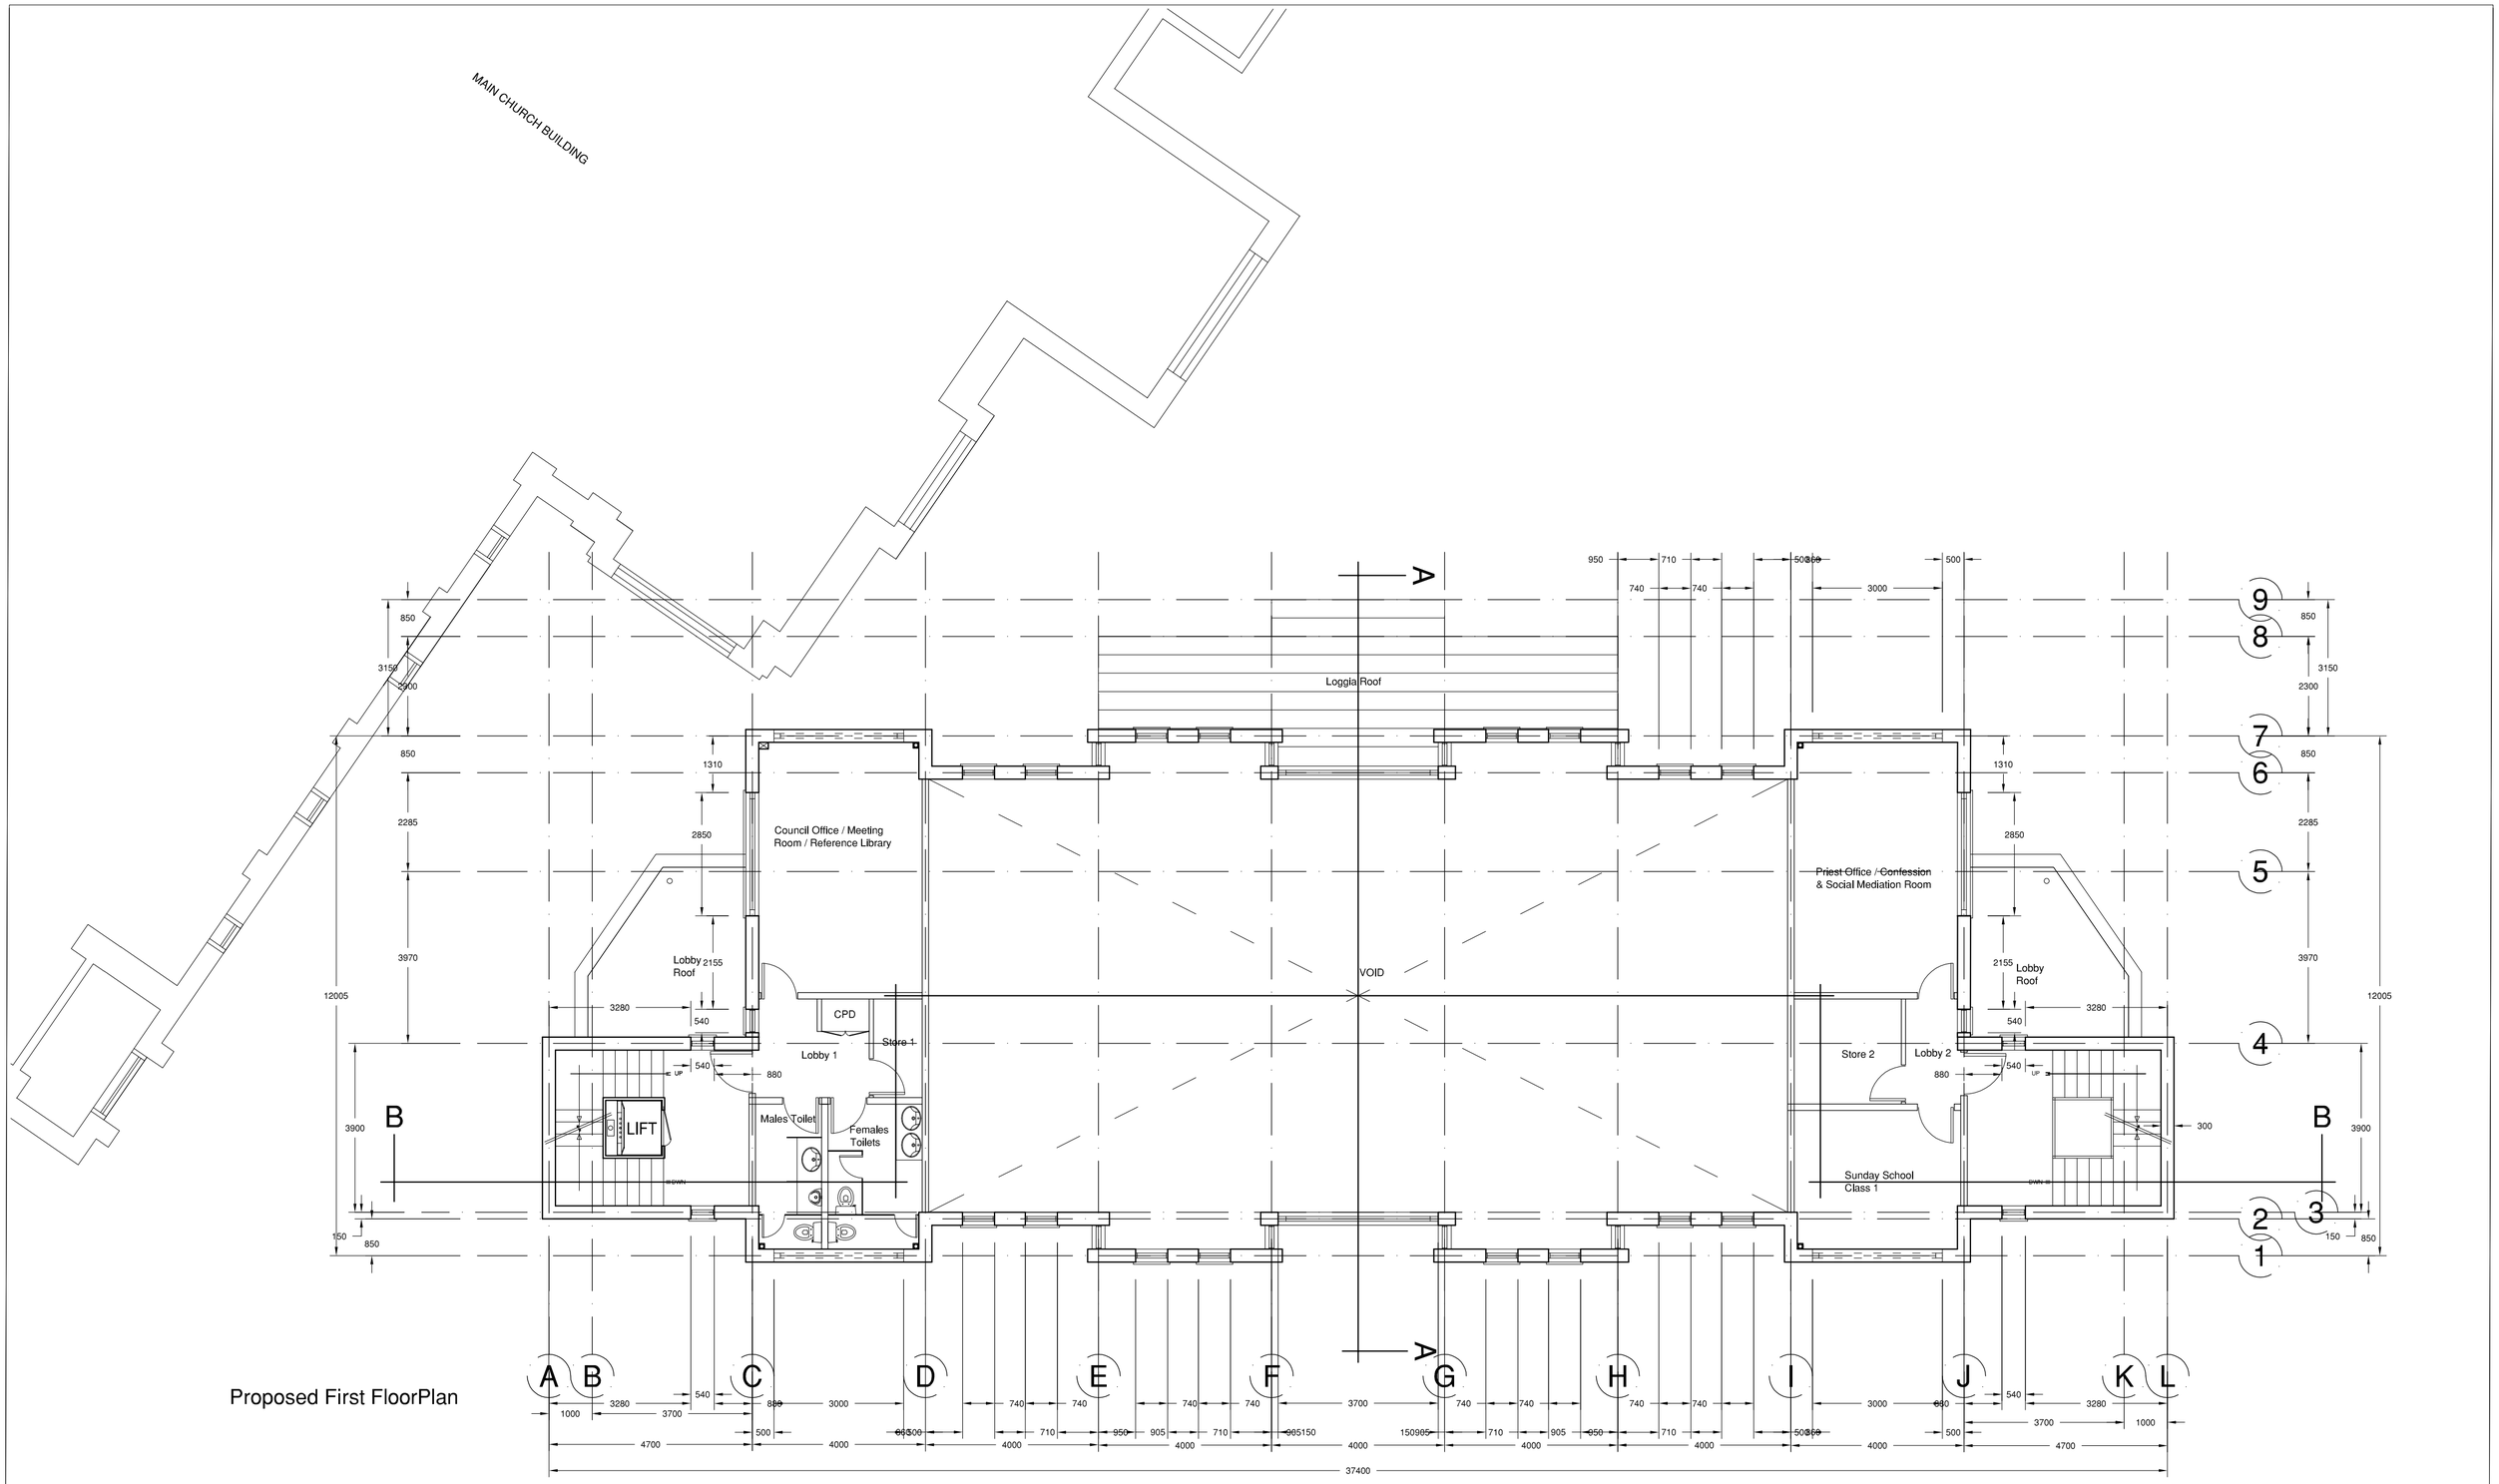

Proposed First FloorPlan

Revision
a (25 / 11 / 2014). Title block Notes text updated. Structural centre lines and dimensions added.

Planning Consultants:
Framberg
20 Northdown Street, London N1 9BG

Landscape Design:
Macfarlane + Associates Ltd
64 Great Suffolk Street, London SE1 0BL

0.0 1.0 2.0 3.0 4.0 5.0
SCALE IN METRES

Notes
Read this drawing in conjunction with relevant consultants' contract documents.
In the event of dimensional discrepancies or omissions arising, consult office before proceeding.
All dimensions to be verified on site by contractor.

N. Abdelsaid
101 Oakington Avenue
Wembley HA9 8HY
Tel / Fax: 020 8904 4786
E-mail: nasrtnagib@yahoo.co.uk

Consultants: Ian Haywood Partnership

Church Of St Mary & Archangel Michael
Church Hall
Cranbourne Gardens NW11 0HS

Proposed First Floor Plan

Date August 2014
Scale 1 : 100 @ A2
Dwg No: 382.PL1.013 Rev a